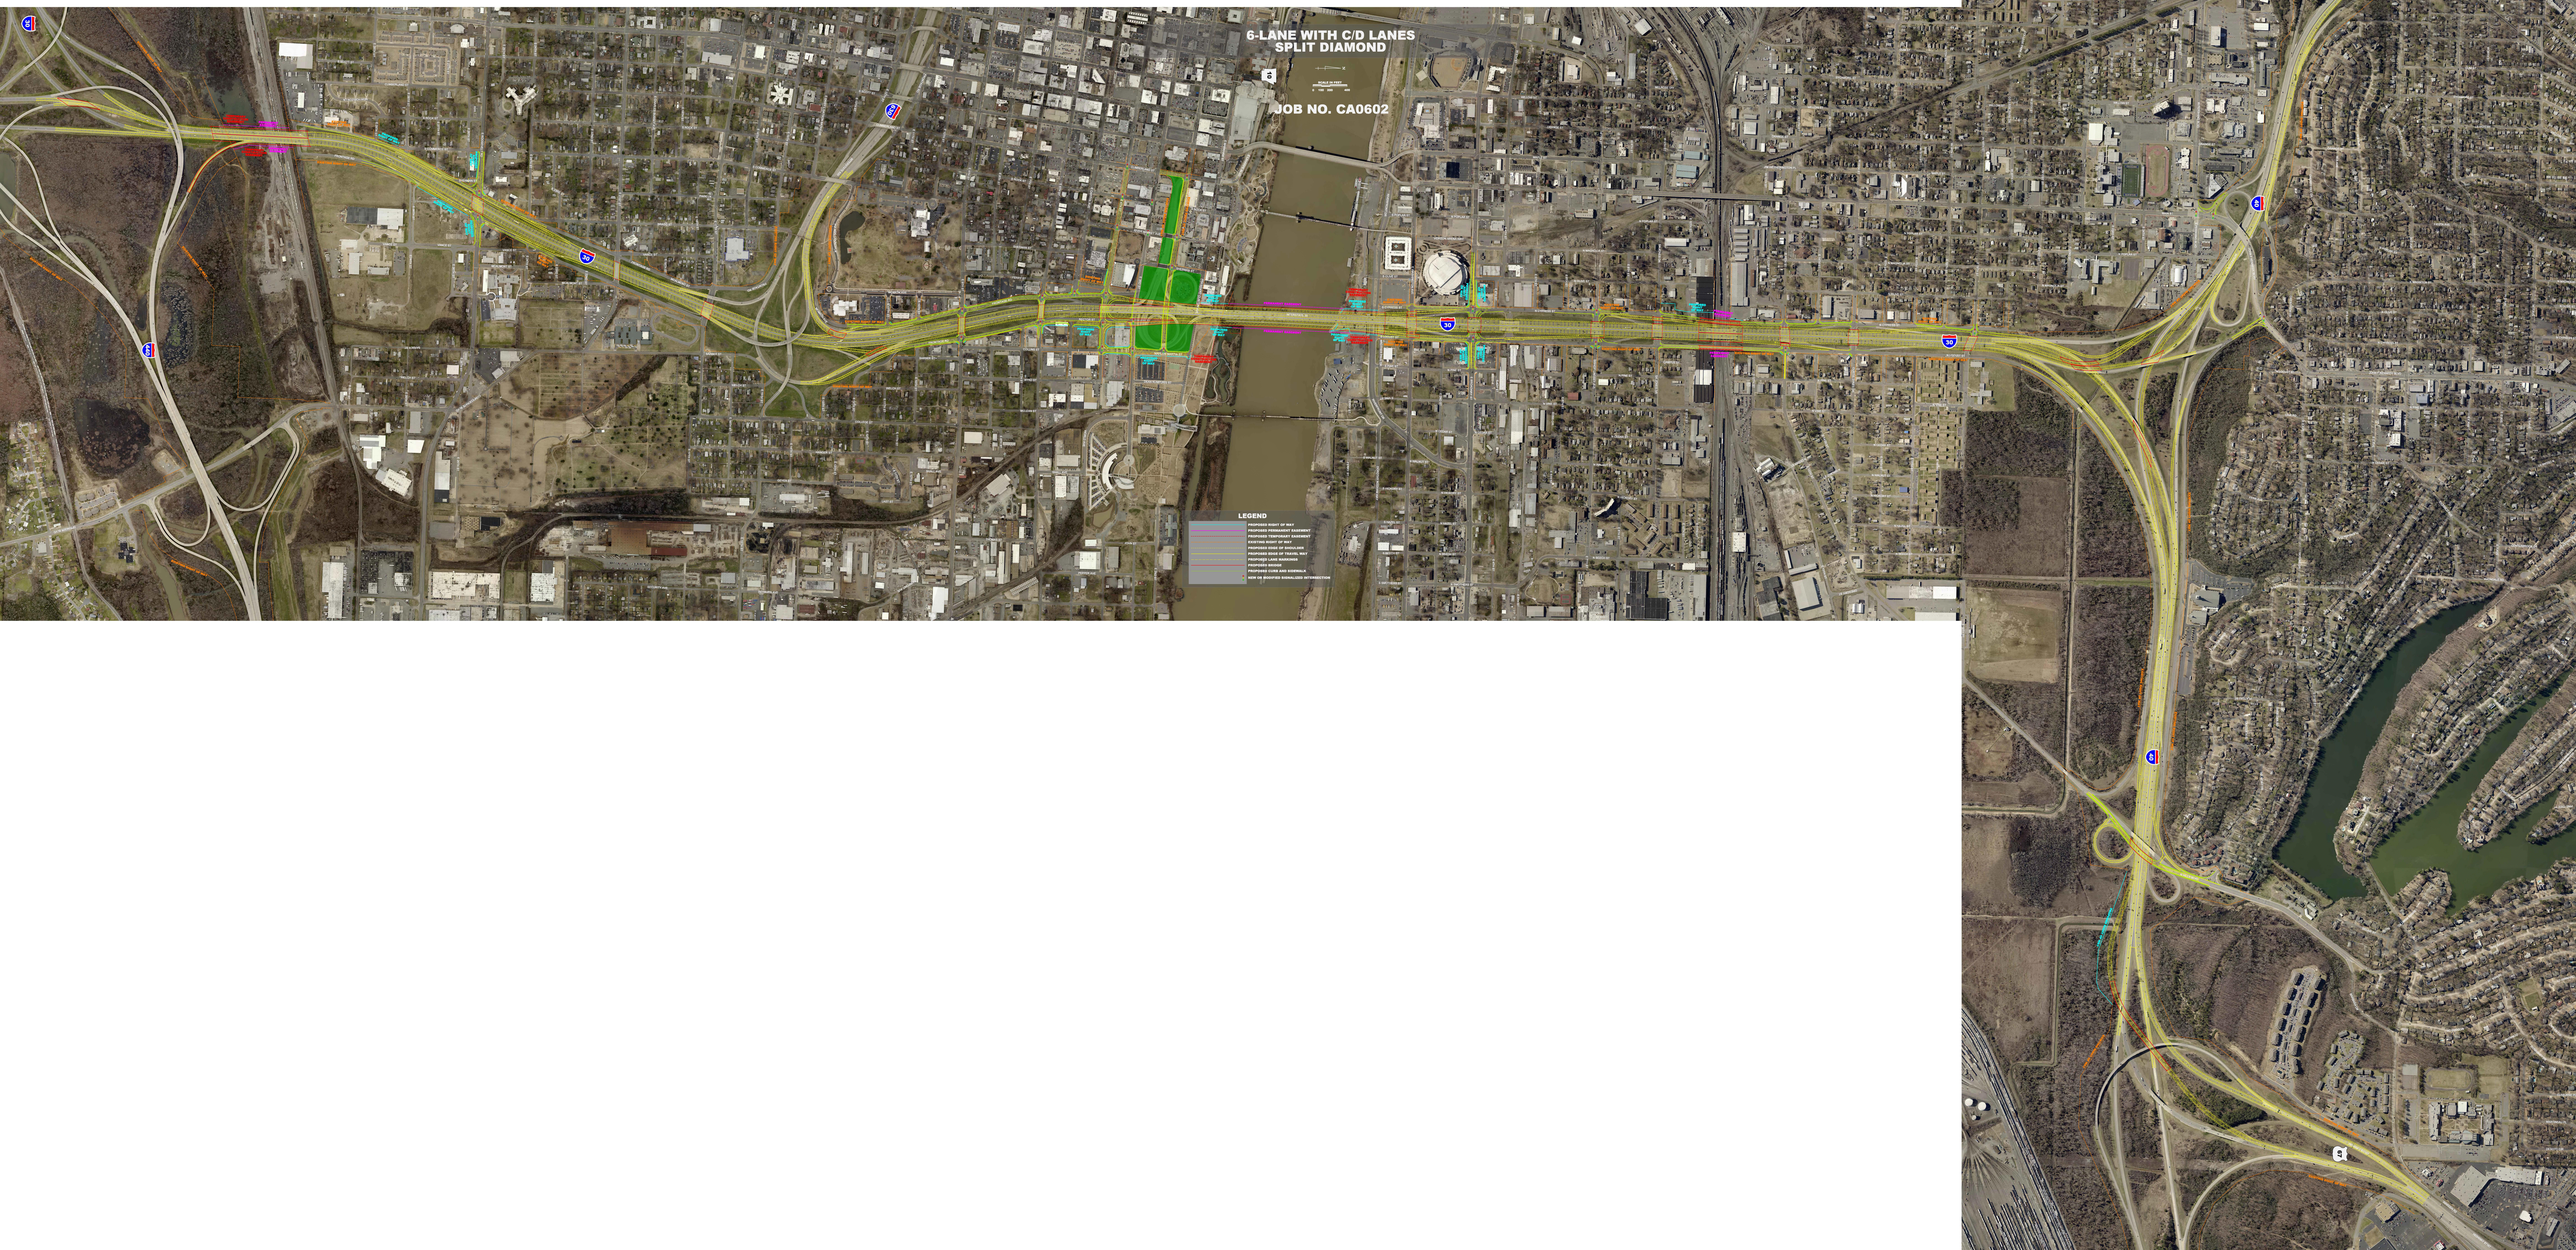
6-LANE WITH C/D LANES
SPLIT DIAMOND
JOB NO. CA0602
LEGEND
PROPOSED RIGHT OF WAY
PROPOSED PERMANENT EASEMENT
PROPOSED TEMPORARY EASEMENT
EXISTING RIGHT OF WAY
PROPOSED EDGE OF SHOULDER
PROPOSED EDGE OF TRAVEL WAY
PROPOSED LANE MARKINGS
PROPOSED BARRIER
PROPOSED CURB AND GUTTER
NON-SE SIGNIFIED SIGNALIZED INTERSECTION